


WATER SYSTEM MAP
CITY OF MINERAL POINT
MINERAL POINT, WI

Hydr #	Elevation	Location	Hydr #	Elevation	Location	Hydr #	Elevation	Location	
1	1006.37	Flint Street	73		Front Street & Iowa Street	145		Copper Street, Corporate Limits	
2	1008.30	Decatur Street & Iowa Street	74		Front Street & Wisconsin Street	146		Front Street & Iowa Street	
3	1137.00	Park Street & Ross Street	75	102.00	7th Street & Union Street	147		W. End of 6th Street	
4		Bus. Hwy. 151 at Tower Park	76	1075.27	7th Street, East of Flint Street	148		8th Street & Wisconsin Street	
5		Bus. Hwy. 151, SW of West Commerce Street	77	1122.00	7th Street & Center Street	149		8th Street & State Street	
6		S.T.H. 39 & Fountain Street	78	1123.00	7th Street & Silver Street	150		8th Street & State Street	
7		Bus. Hwy. 151, North of Augusta Street	79			151		Bus. Park Road @ Hotel	
8	1136.30	Park Street, W. of Ross Street	80	1120.00	Bus. Hwy. 151, S. of Oak Street	152		Bus. Park Road & Bus. Hwy. 151	
9	1116.00	Flint Street @ Fair Courts	81		Flint Street & Oak Street	153		C.T.H. 707, NE of Bus. Hwy. 151	
10	1101.70	Pleasant Street, West of Ross Street	82	1107.57	5th Street, E. of Bus. Hwy. 151	154		C.T.H. 707 @ Corporate Limits	
11	1135.00	Bus. Hwy. 151 & Church Street	83	1136.00	Bus. Hwy. 151 & Fair Street	155		Chen Street @ Cal-De-Sac	
12	1115.00	West Street & Church Street	84	1130.00	Bus. Hwy. 151, S. of Fair Street	156		Chen Street, N. of Harts Street	
13	1073.40	Ross Street & Church Street	85	1108.40	Washington Street & Wisconsin Street	157		Chen Street @ Cal-De-Sac	
14	1079.70	Ross Street & Doty Street	86		Maiden Street & Bus. Hwy. 151	158		End of East Lake Road	
15		Pleasant Street & Ross Street	87	1136.70	Maiden Street & Center Street	159		Chen Street & Clowey Street	
16	1077.00	Pleasant Street, E. of Fair Street	88	1113.70	Maiden Street & Iowa Street	160		Iowa Street & Fountain Street	
17	1133.00	Bus. Hwy. 151 & Commerce Street	89	1086.00	Maiden Street & Meeker Street	161		Fountain Street & Henry Street	
18		Pleasant Street & Fair Street	90	1019.40	Fountain Street & Chen Street	162		Commerce Street & Oak Street	
19	1072.00	Church Street & Pine Street	91	1047.00	Maiden Street & Chestnut Street	163		West Commerce Street @ Apartment	
20	1002.00	Church Street & Wisconsin Street	92	1115.72	Center Street & Front Street	164		Florida Court @ Cal-De-Sac	
21	1081.70	Madison Street, W. of Wisconsin Street	93		Center Street at Tennis Courts	165		Florida Court, W. of Bus. Hwy. 151	
22	1041.70	Pine Street & Clowey Street	94		Center Street, N. of 5th Street	166		Florida Court & Wisconsin Street	
23		Clowey & Vine Street	95	1142.00	Decatur Street & Bus. Hwy. 151	167		2nd Street, W. of Wisconsin Street	
24	1077.00	Doty Street & Wisconsin Street	96	1137.00	Fountain Street & Bus. Hwy. 151	168		Thompson Drive	
25	1077.00	Doty Street, East of High Street	97	1113.25	Fountain Street & W. of West Street	169		Center Street & Decatur Street	
26	1005.16	Arkane Street & Shaking Street	98	1111.00	Fountain Street & Center Street	170	541.40	Jackson Street, S20R Trail P.Lot	
27		Arkane Street, Corporate Limits	99	1106.20	Iowa Street, Doty Street, and High Street	171	547.00	8th Street & Jackson Street Bridge	
28	1089.00	Cornell Street & Tower Street	100	1113.00	Doty Street, E. of Park Street	172		Bartholomew Road & Business Hwy 151	
29		Cornell Street & 5th Street	101	1048.00	Meeker Street & Fountain Street	173		Bartholomew Road & Bus. Park Rd	
30	1125.00	Bus. Hwy. 151 & West Commerce Street	102		Chen Street & High Street	174		Bus. Park Road, 600' N. of Bartholomew Rd	
31	1133.70	Madison Street & Bus. Hwy. 151	103		Vine Street & High Street	175	1151.77	Bus. Park Road & Dragger Drive	
32	1114.00	Church Street & High Street	104	1027.40	North Street & Chen Street	176	1030.30	Chen Street & Doty Street	
33	1102.00	Madison Street & Iowa Street	105	1054.00	Doty Street, NW of Chen Street	177	1137.00	Ridge Street & Doty Street	
34		West Street & Iowa Street	106	1065.40	High Street, S.E. of Doty Street	178		Branger Court	
35	1128.00	Bus. Hwy. 151 & Washington Street	107	1064.54	High Street & Henry Street	179		Chen Street, 470' N. of Oak Street	
36	1117.00	West Street & Washington Street & High Street	108		Maiden Street, E. of Meeker Street	180		Chen St. N. of W. of Commerce	
37	1135.00	Washington Street, W. of Park Street	109	1089.00	Doty Street & Pine Street	181		Miner Street, 150' S. of West Street	
38	1099.00	Park Street & Mineral Street	110	1054.00	Doty Street & Chen Street	182			
39	1096.00	Iowa Street & Church Street	111	1077.00	West Commerce Street & Chen Street	183			
40	1116.34	Ross Street & Washington Street	112	1030.20	West Commerce Street, SW of Pine Street	184			
41		Ross Street & Madison Street	113	1075.00	Madison Street & Pine Street	185			
42		Bus. Hwy. 151 & 5th Street	114	1119.00	Miner Street & Wisconsin Street	186			
43	1072.00	Center Street & 5th Street	115		Bus. Hwy. 151, N. of Miner Street	187			
44	1042.00	5th Street, E. of Center	116		Front Street, W. of Ross Street	188			
45	1021.00	5th Street & Union Street	117		Fountain Street, W. of Ross Street	189			
46	1045.00	Shaking Street, NE of S.T.H. 39	118	1128.00	Bus. Hwy. 151 & 7th Street	190			
47	889.00	Shaking Street & Spruce Street	119		Bus. Hwy. 151, S. of Augusta Street	191			
48	874.00	Shaking Street, NE of S.T.H. 39	120		Bus. Hwy. 151, S. of Augusta Street	192			
49	1030.00	Spruce Street, Mid Block	121		Cornell Street, N. of 5th Street	193			
50		Spruce Street, SE of Commerce Street	122		Wisconsin Street & 4th Street	194			
51	1098.00	Spruce Street & Commerce Street	123		Fountain Street & Ross Street	195			
52		High Street & Vine Street	124		Shaking Street & Williams Street	196			
53		Harts Street, NW of Cal-De-Sac	125		5th Street & Wisconsin Street	197			
54		Milk Street, Mid Block	126		Shaking Street & Wisconsin Street	198			
55		Harts Street, SE of Cal-De-Sac	127		Flint Street & Pleasant Street	199			
56		Bus. Hwy. 151, NE of West Commerce Street	128		Shaking Street	200			
57	862.00	Commerce Street & Derington Road	129		Shaking Street @ Alliant Energy	201			
58	865.40	Commerce Street & Front Street	130		Shaking Street @ Alliant Energy	202			
59		Maiden Street, Front Street & Vine Street	131	1150.70	Bus. Hwy. 151 @ Alliant Energy	203			
60	1001.00	Fountain Street & Vine Street	132		Bus. Hwy. 151	204			
61	854.30	Jackson Street, Near old WPAH	133		Bus. Hwy. 151	205			
62	892.00	Commerce Street & High Street	134		Bus. Hwy. 151	206			
63	1039.00	State Street & 3rd Street	135		Bus. Hwy. 151	207			
64	899.00	State Street, 4th & 5th Street	136		Bus. Hwy. 151	208			
65		State Street & 6th Street	137		Bus. Hwy. 151	209			
66		1009.00	State Street & 7th Street	138		Copper Street & Merry Christmas Lane	210		
67	807.00	State Street & 8th Street	139		Copper Street	211			
68	1040.00	State Street & 2nd Street	140		Copper Street	212			
69	140.71	1st Overhead Transformer Facility	141		Between Copper Street & Arkane Street	213			
70	1002.00	Wisconsin Street & Front Street	142		Arkane Street	214			
71		Wisconsin Street & 3rd Street	143		Arkane Street	215			
72		Front Street & Chestnut Street	144		North Street & Vine	216			

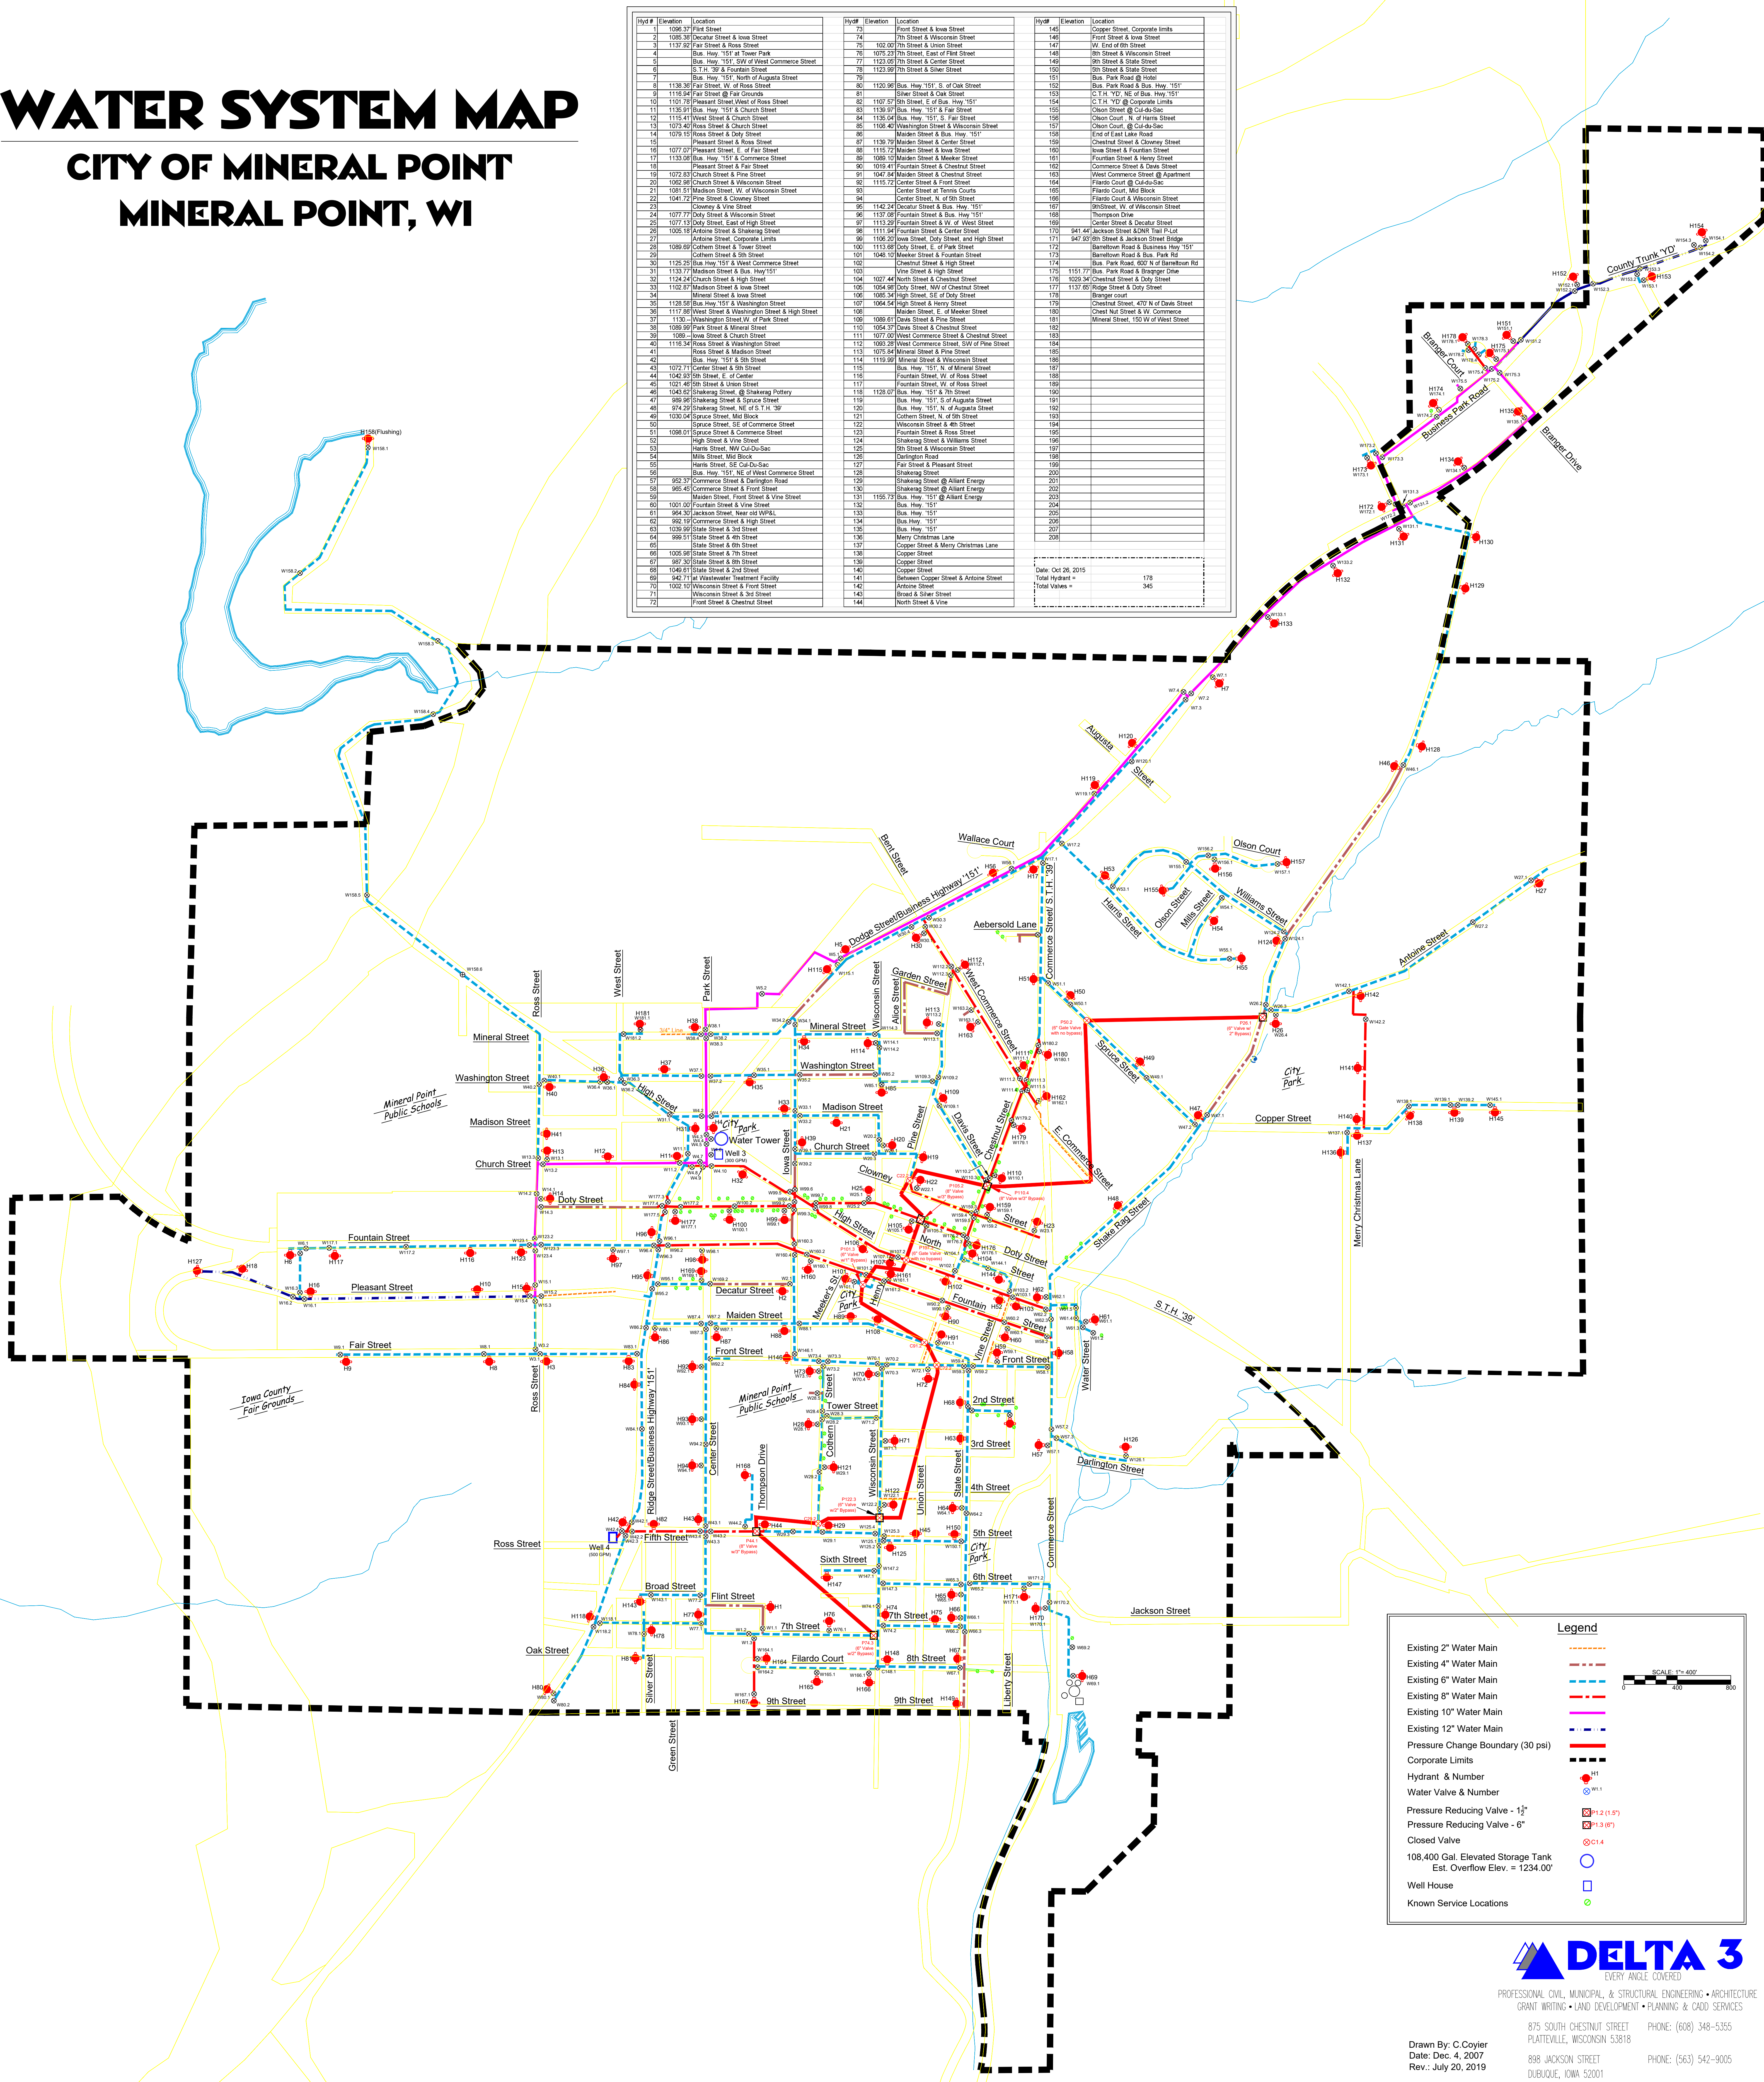

Legend

- Existing 2" Water Main
- Existing 4" Water Main
- Existing 6" Water Main
- Existing 8" Water Main
- Existing 10" Water Main
- Existing 12" Water Main
- Pressure Change Boundary (30 psi)
- Corporate Limits
- Hydrant & Number
- Water Valve & Number
- Pressure Reducing Valve - 1 1/2"
- Pressure Reducing Valve - 6"
- Closed Valve
- 106,400 Gal. Elevated Storage Tank
Est. Overflow Elev. = 1234.00'
- Well House
- Known Service Locations

SCALE 1"=600'

0 200 400

DELTA 3
EVERY ANGLE COVERED

PROFESSIONAL CIVIL, MUNICIPAL, & STRUCTURAL ENGINEERING • ARCHITECTURE
GRANT WRITING • LAND DEVELOPMENT • PLANNING & CAD SERVICES

875 SOUTH CHESTNUT STREET
PLATTEVILLE, WISCONSIN 53818

898 JACKSON STREET
DUBUQUE, IOWA 52001

PHONE: (608) 348-5335
PHONE: (563) 542-9005

Drawn By: C.Coyier
Date: Dec. 4, 2007
Rev.: July 20, 2019